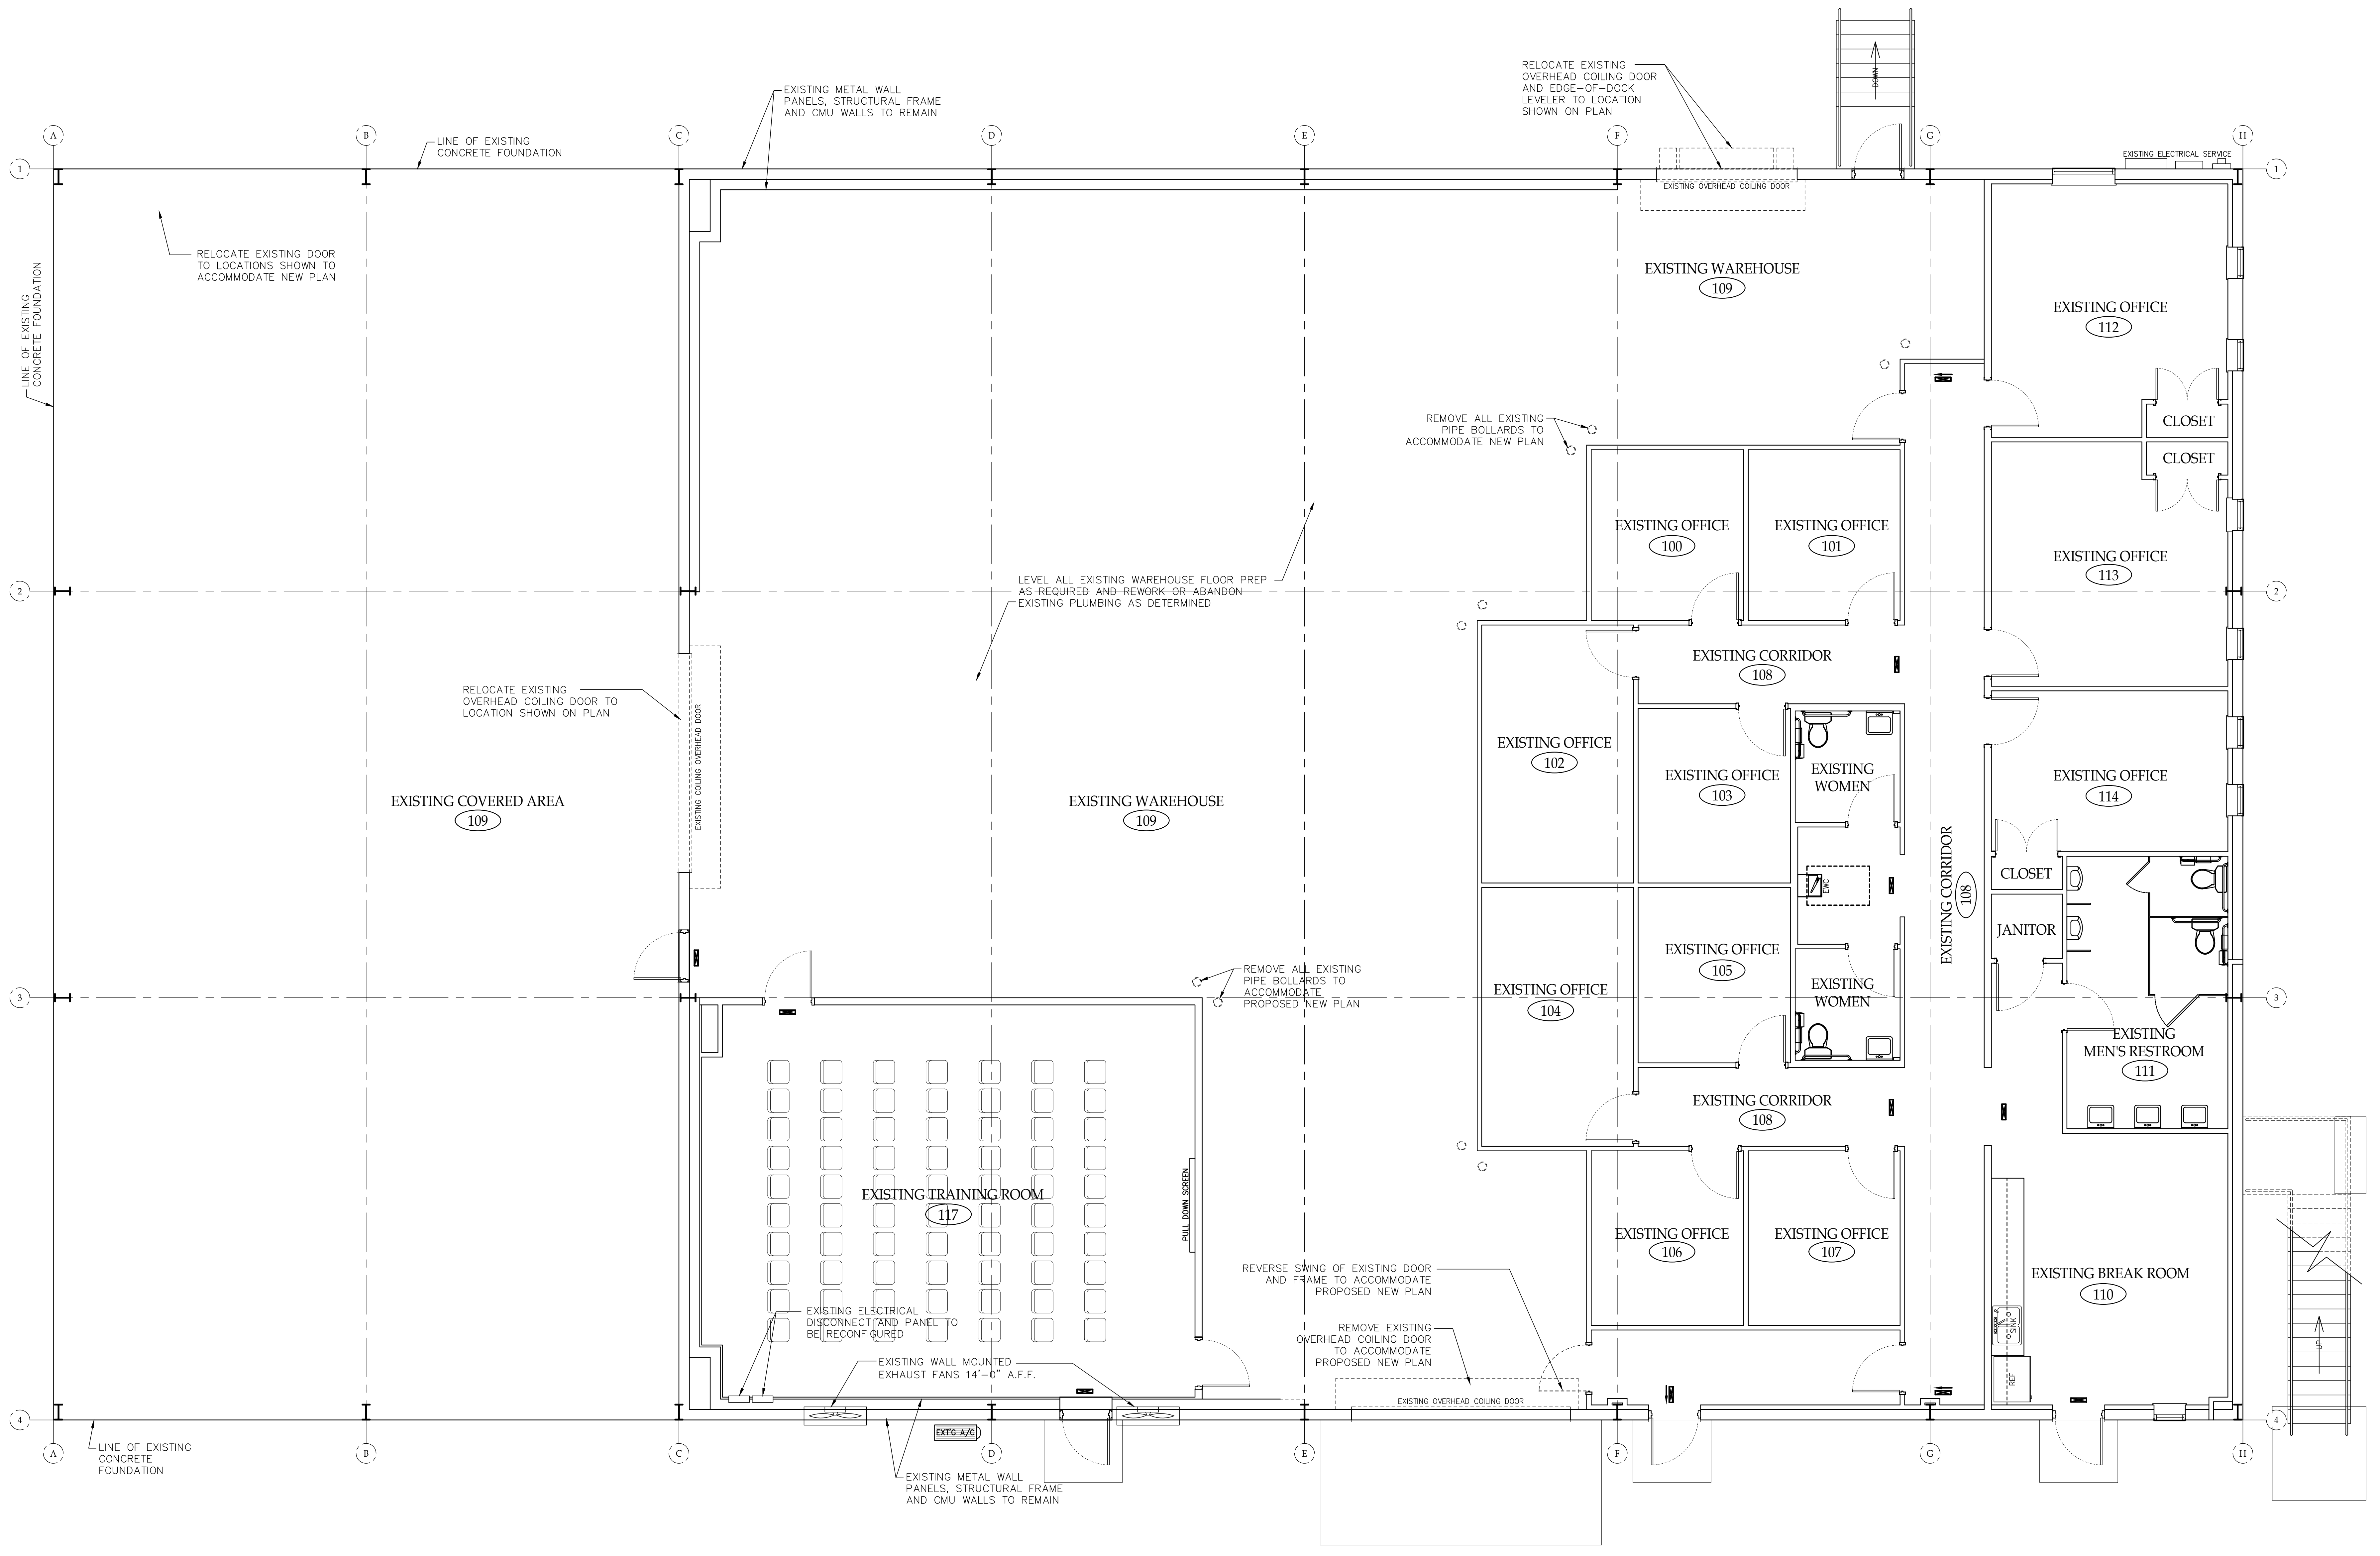
A
B
C
D
E
F
G
H
1
2
3
4
LINE OF EXISTING CONCRETE FOUNDATION
EXISTING METAL WALL PANELS, STRUCTURAL FRAME AND CMU WALLS TO REMAIN
RELOCATE EXISTING OVERHEAD COILING DOOR AND EDGE-OF-DOCK LEVELER TO LOCATION SHOWN ON PLAN
DOWN
EXISTING OVERHEAD COILING DOOR
EXISTING ELECTRICAL SERVICE
LINE OF EXISTING CONCRETE FOUNDATION
RELOCATE EXISTING DOOR TO LOCATIONS SHOWN TO ACCOMMODATE NEW PLAN
EXISTING WAREHOUSE
109
EXISTING OFFICE
112
REMOVE ALL EXISTING PIPE BOLLARDS TO ACCOMMODATE NEW PLAN
CLOSET
CLOSET
EXISTING OFFICE
100
EXISTING OFFICE
101
EXISTING OFFICE
113
LEVEL ALL EXISTING WAREHOUSE FLOOR PREP AS REQUIRED AND REWORK OR ABANDON EXISTING PLUMBING AS DETERMINED
EXISTING CORRIDOR
108
RELOCATE EXISTING OVERHEAD COILING DOOR TO LOCATION SHOWN ON PLAN
EXISTING COILING OVERHEAD DOOR
EXISTING OFFICE
102
EXISTING OFFICE
103
EXISTING WOMEN
EXISTING OFFICE
114
EXISTING COVERED AREA
109
EXISTING WAREHOUSE
109
EXISTING CORRIDOR
108
CLOSET
JANITOR
EXISTING OFFICE
105
EXISTING WOMEN
REMOVE ALL EXISTING PIPE BOLLARDS TO ACCOMMODATE PROPOSED NEW PLAN
EXISTING OFFICE
104
EXISTING MEN'S RESTROOM
111
EXISTING CORRIDOR
108
PULL DOWN SCREEN
EXISTING TRAINING ROOM
117
EXISTING OFFICE
106
EXISTING OFFICE
107
EXISTING BREAK ROOM
110
REVERSE SWING OF EXISTING DOOR AND FRAME TO ACCOMMODATE PROPOSED NEW PLAN
EXISTING ELECTRICAL DISCONNECT AND PANEL TO BE RECONFIGURED
EXISTING WALL MOUNTED EXHAUST FANS 14'-0" A.F.F.
REMOVE EXISTING OVERHEAD COILING DOOR TO ACCOMMODATE PROPOSED NEW PLAN
EXISTING OVERHEAD COILING DOOR
EXT'G A/C
LINE OF EXISTING CONCRETE FOUNDATION
EXISTING METAL WALL PANELS, STRUCTURAL FRAME AND CMU WALLS TO REMAIN

E
N S
W

① Existing / Demolition Floor Plan

SCALE: 3/16" = 1'-0"

ADAMS STEWART
ARCHITECTS, LLC
Architecture, Planning
Interiors, Construction Administration

P.O. Box 529
22615 Highway 59 North
Robertsdale, Alabama 36567
Office: 251.947.3864
Fax: 251.947.3138

TODD FINNEY STEWART
5580
05 April 2021

ISSUE	DATE	DESCRIPTION
1.	03-10-21	CLIENT REVIEW
2.	04-05-21	BID DRAWINGS
3.	-	-

Magnolia Landfill-Building Renovation and Construction
BALDWIN COUNTY COMMISSION
Baldwin County Solid Waste Department
15140 County Road 49 Summerdale, Alabama 36580

PROJECT NO: 21-008

SHEET NO:
EXIST / DEMO
1ST FLOOR PLAN
A100.0