| REFERENCE PROJECT NO | FISCAL YEAR | SHEET NO |
|---|---|---|
| 0216717 | 2018 | 1 |

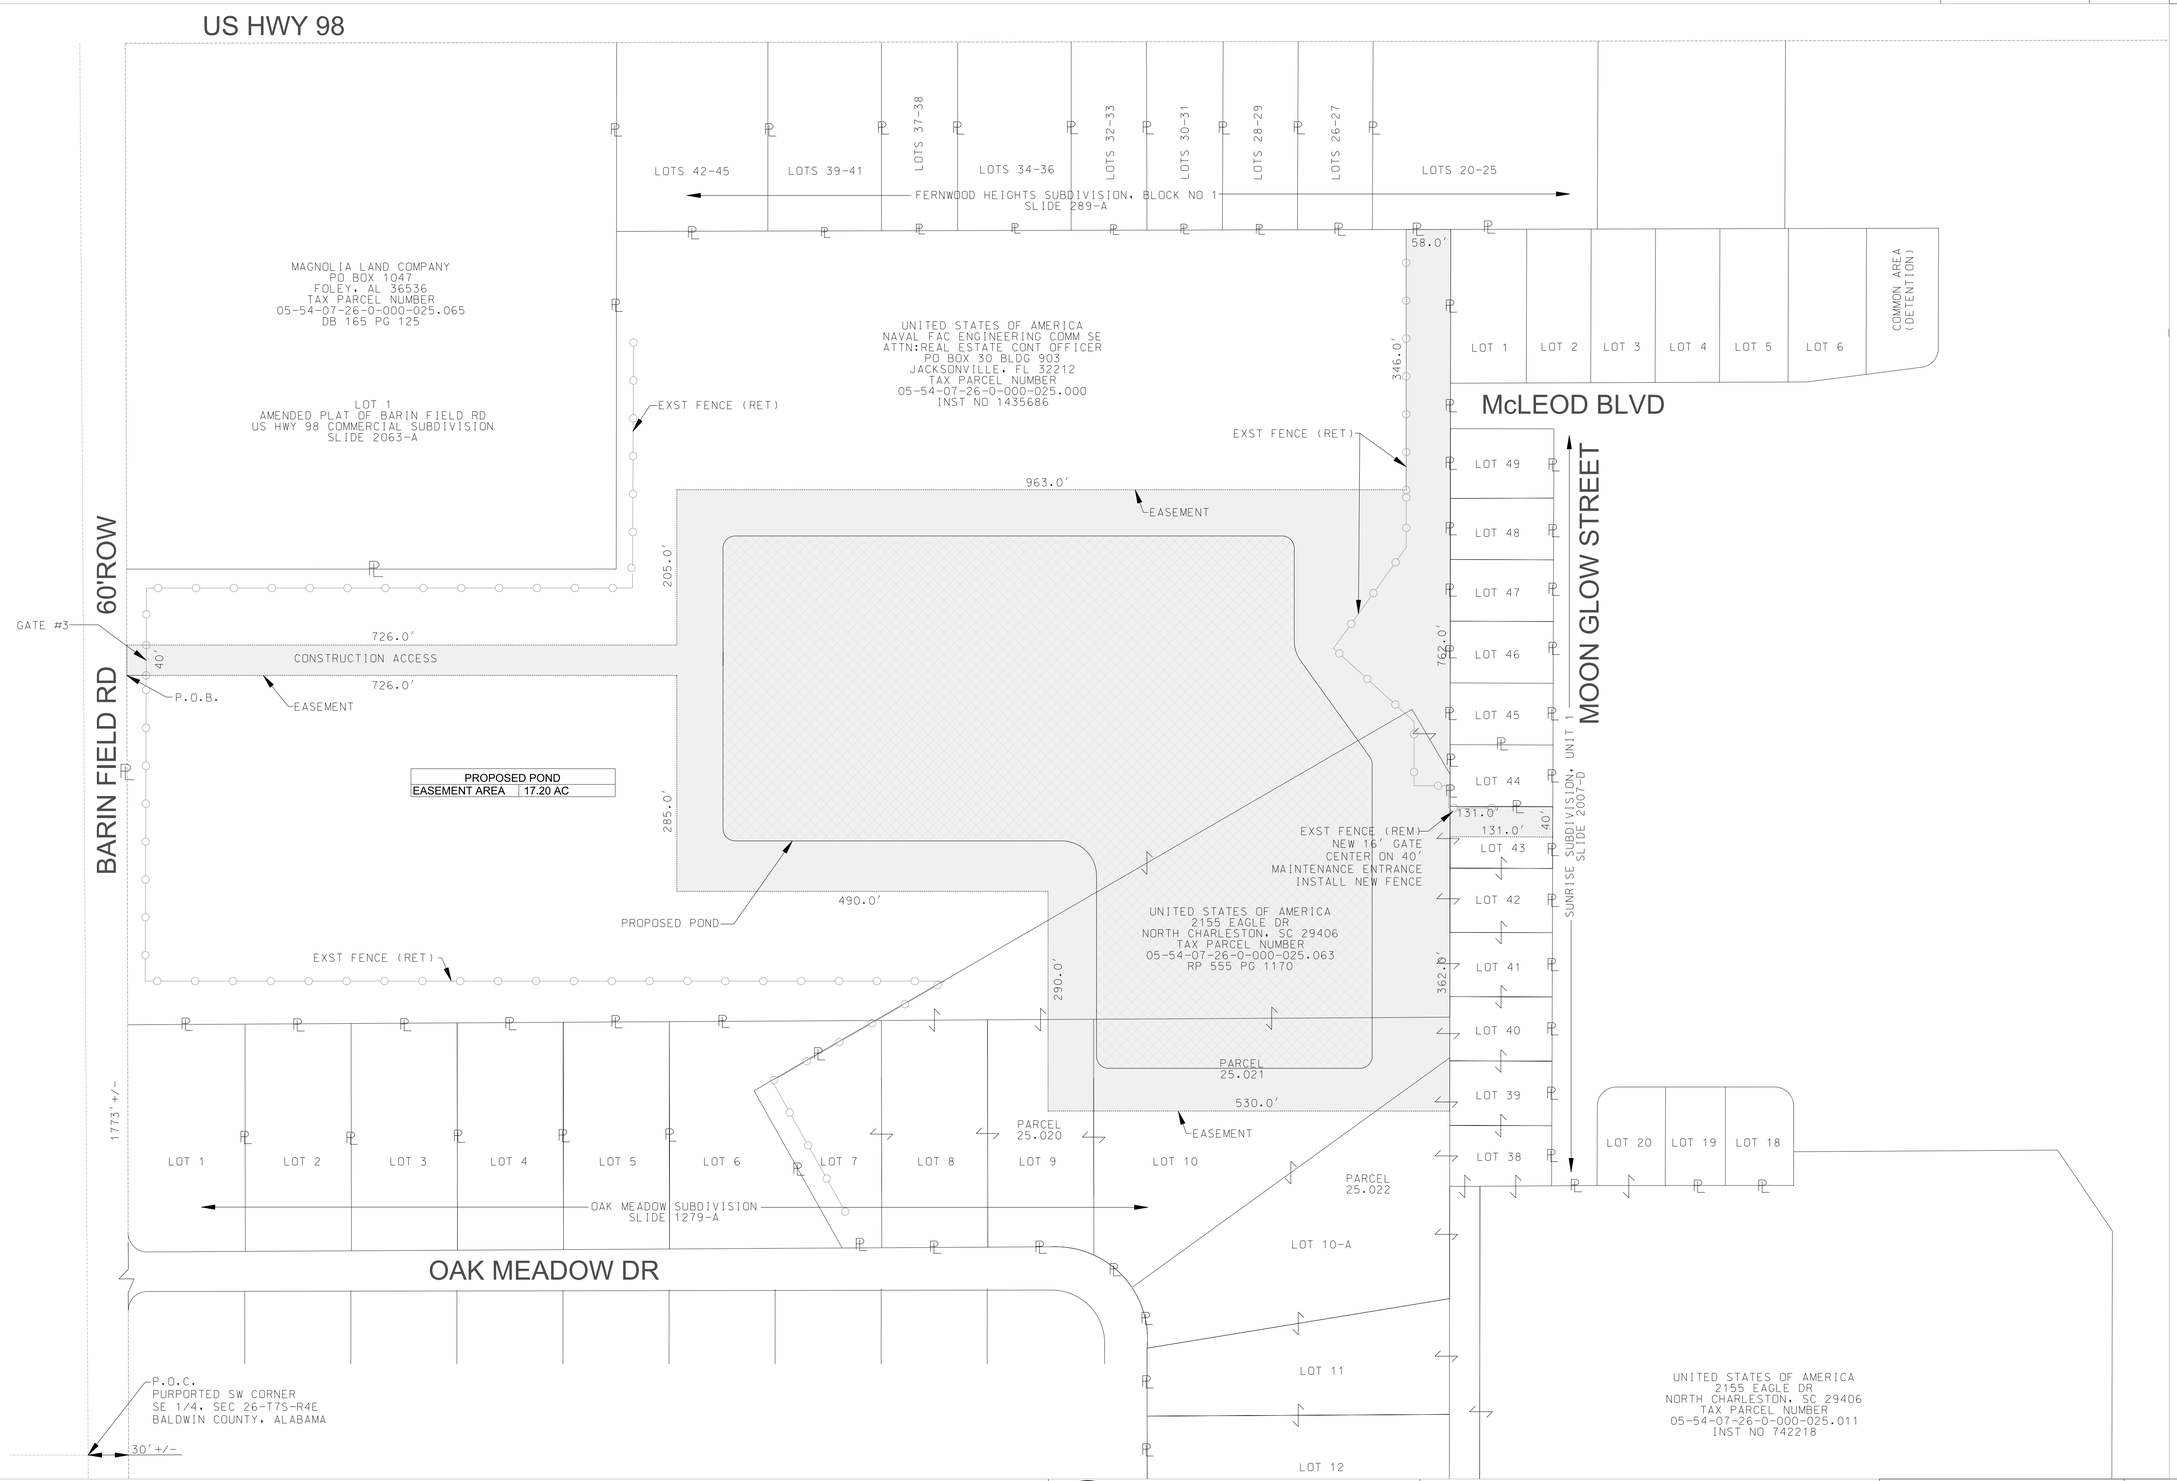


BALDWIN COUNTY HIGHWAY DEPARTMENT

100 0 50 100

| SHEET TITLE | ROUTE |
|---|---|
| ROW MAP | FERNWOOD DR |

ROW MAP.dgn 8/7/2018 3:00:23 PM