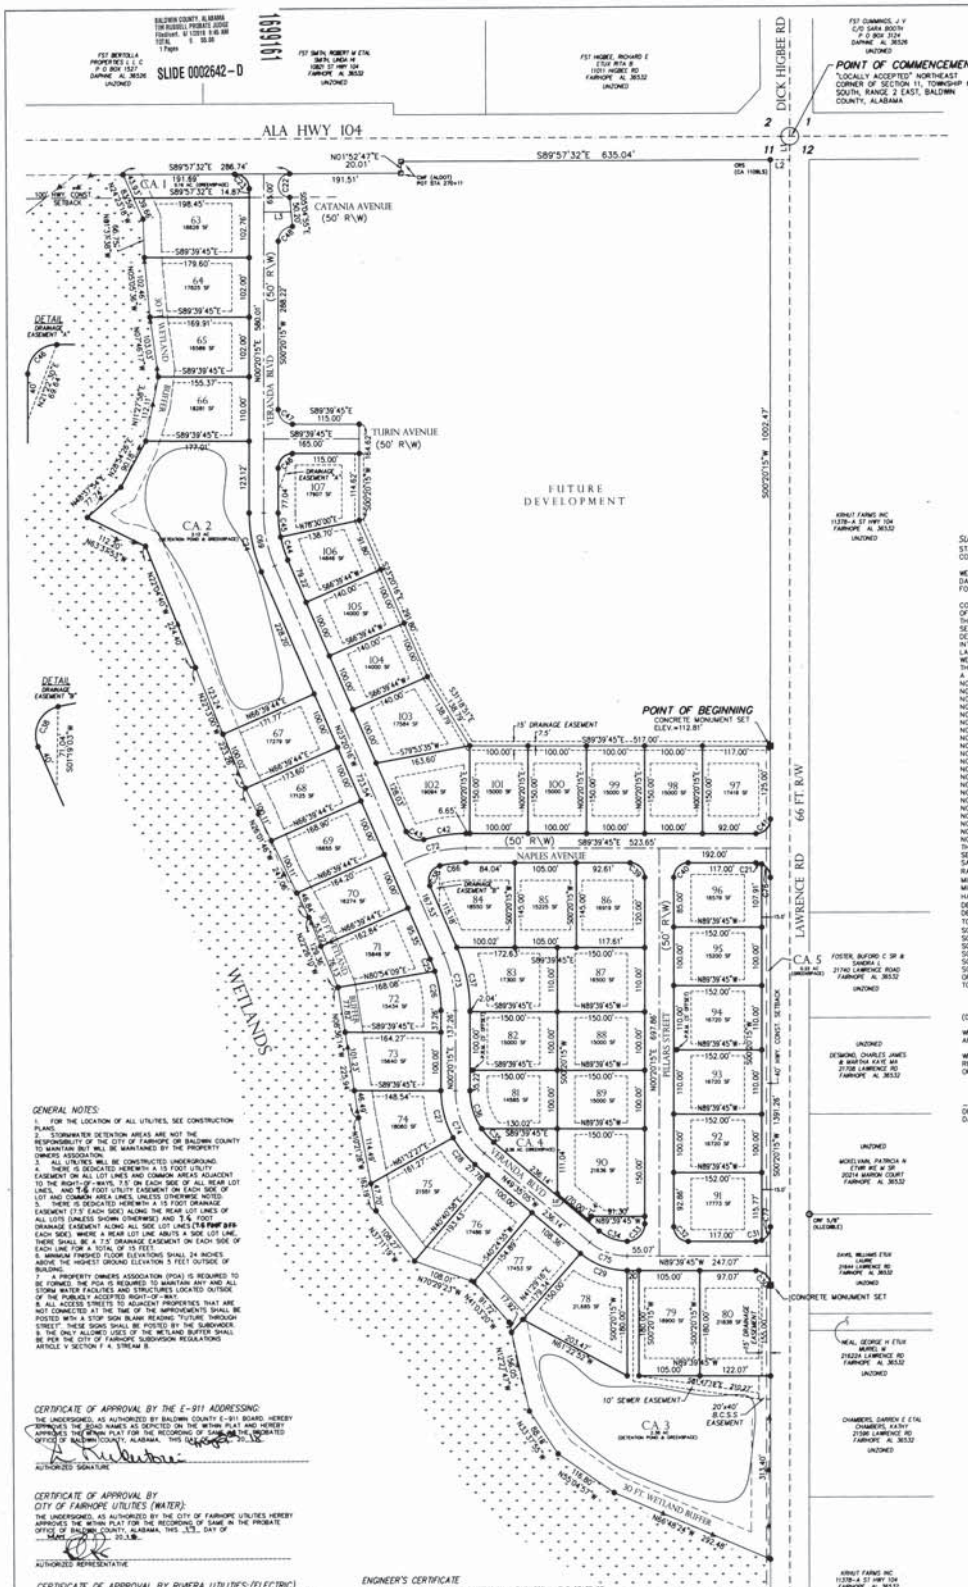

SITE DATA:
ZONING: UNZONED
CITY OF FAIRHOPE EXTRA-TERRITORIAL JURISDICTION
TOTAL ACREAGE: 26.98 ACRES
NUMBER OF LOTS: 45
DENSITY: 1.67 LOTS/ACRE
SMALLEST LOT: 14,000 S.F.
LARGEST LOT: 21,685 S.F.
LIN. FT. OF STREETS: 3,642 L.F.
COMMON AREA: 5.19 ACRES OR 19.2%

REQUIRED SETBACKS
FRONT - 30 FEET
REAR - 30 FEET
SIDE - 10 FEET
STREET SIDE - 20 FEET

UTILITIES
WATER SERVICE: CITY OF FAIRHOPE
SEWER SERVICE: BALDWIN COUNTY SEWER SERVICE
ELECTRIC SERVICE: RIVIERA UTILITIES
TELEPHONE SERVICE: AT&T

SURVEYOR'S CERTIFICATE:
STATE OF ALABAMA
COUNTY OF BALDWIN

WE, DEWBERRY | PREBLE-RISH, A FIRM OF LICENSED ENGINEERS AND LAND SURVEYORS OF DAPHNE, ALABAMA, HEREBY STATE THAT THE ABOVE IS A CORRECT MAP OR PLAT OF THE FOLLOWING DESCRIBED PROPERTY SITUATED IN BALDWIN COUNTY, ALABAMA, TO-WIT:

COMMENCE AT A CAPPED REBAR IN PAVEMENT AT THE "LOCALLY ACCEPTED" NORTHEAST CORNER OF SECTION 11, TOWNSHIP 6 SOUTH, RANGE 2 EAST, BALDWIN COUNTY, ALABAMA AND RUN THENCE SOUTH 00 DEGREES 20 MINUTES 15 SECONDS WEST, ALONG THE EAST LINE OF SAID SECTION 11, A DISTANCE OF 40.08 FEET TO A MAGNAIL IN PAVEMENT; THENCE RUN NORTH 89 DEGREES 49 MINUTES 05 SECONDS WEST, A DISTANCE OF 33.00 FEET TO A POINT AT THE INTERSECTION OF THE SOUTH MARGIN OF ALABAMA HIGHWAY 104 AND THE WEST MARGIN OF LAWRENCE ROAD; THENCE RUN SOUTH 00 DEGREES 20 MINUTES 15 SECONDS WEST, ALONG SAID WEST MARGIN OF LAWRENCE ROAD, A DISTANCE OF 1002.47 FEET TO THE POINT OF BEGINNING; THENCE CONTINUE SOUTH 00 DEGREES 20 MINUTES 15 SECONDS WEST, ALONG SAID WEST MARGIN, A DISTANCE OF 1391.26 FEET; THENCE DEPARTING THE WEST MARGIN OF LAWRENCE ROAD, RUN NORTH 66 DEGREES 48 MINUTES 24 SECONDS WEST, A DISTANCE OF 292.48 FEET; THENCE RUN NORTH 55 DEGREES 04 MINUTES 57 SECONDS WEST, A DISTANCE OF 118.80 FEET; THENCE RUN NORTH 33 DEGREES 37 MINUTES 55 SECONDS WEST, A DISTANCE OF 88.18 FEET; THENCE RUN NORTH 12 DEGREES 27 MINUTES 47 SECONDS WEST, A DISTANCE OF 156.05 FEET; THENCE RUN NORTH 41 DEGREES 03 MINUTES 22 SECONDS WEST, A DISTANCE OF 91.72 FEET; THENCE RUN NORTH 70 DEGREES 29 MINUTES 23 SECONDS WEST, A DISTANCE OF 108.01 FEET; THENCE RUN NORTH 37 DEGREES 11 MINUTES 19 SECONDS WEST, A DISTANCE OF 108.27 FEET; THENCE RUN NORTH 10 DEGREES 21 MINUTES 28 SECONDS WEST, A DISTANCE OF 162.19 FEET; THENCE RUN NORTH 08 DEGREES 36 MINUTES 14 SECONDS WEST, A DISTANCE OF 225.84 FEET; THENCE RUN NORTH 22 DEGREES 26 MINUTES 10 SECONDS WEST, A DISTANCE OF 129.36 FEET; THENCE RUN NORTH 26 DEGREES 01 MINUTES 46 SECONDS WEST, A DISTANCE OF 247.06 FEET; THENCE RUN NORTH 22 DEGREES 13 MINUTES 00 SECONDS WEST, A DISTANCE OF 223.26 FEET; THENCE RUN NORTH 22 DEGREES 04 MINUTES 40 SECONDS WEST, A DISTANCE OF 224.40 FEET; THENCE RUN NORTH 63 DEGREES 53 MINUTES 53 SECONDS WEST, A DISTANCE OF 112.20 FEET; THENCE RUN NORTH 48 DEGREES 37 MINUTES 54 SECONDS EAST, A DISTANCE OF 77.74 FEET; THENCE RUN NORTH 28 DEGREES 54 MINUTES 26 SECONDS EAST, A DISTANCE OF 90.18 FEET; THENCE RUN NORTH 11 DEGREES 27 MINUTES 58 SECONDS EAST, A DISTANCE OF 112.11 FEET; THENCE RUN NORTH 07 DEGREES 46 MINUTES 17 SECONDS WEST, A DISTANCE OF 103.03 FEET; THENCE RUN NORTH 05 DEGREES 05 MINUTES 36 SECONDS WEST, A DISTANCE OF 102.46 FEET; THENCE RUN NORTH 01 DEGREES 36 MINUTES 38 SECONDS WEST, A DISTANCE OF 65.75 FEET; THENCE RUN NORTH 24 DEGREES 23 MINUTES 18 SECONDS WEST, A DISTANCE OF 83.59 FEET TO A POINT ON THE SOUTH MARGIN OF ALABAMA HIGHWAY 104; THENCE RUN SOUTH 89 DEGREES 57 MINUTES 32 SECONDS EAST, ALONG SAID SOUTH MARGIN, A DISTANCE OF 296.74 FEET; THENCE DEPARTIN SAID SOUTH MARGIN OF ALABAMA HIGHWAY 104, RUN ALONG A CURVE TO THE LEFT, HAVING A RADIUS OF 20.00 FEET, AN ARC LENGTH OF 62.82 FEET, (CHORD BEARS SOUTH 00 DEGREES 01 MINUTES 36 SECONDS WEST, A DISTANCE OF 40.00 FEET); THENCE RUN SOUTH 05 DEGREES 04 MINUTES 55 SECONDS EAST, A DISTANCE OF 50.20 FEET; THENCE ALONG A CURVE TO THE LEFT, HAVING A RADIUS OF 25.00 FEET, AN ARC LENGTH OF 39.14 FEET, (CHORD BEARS SOUTH 45 DEGREES 11 MINUTES 22 SECONDS WEST, A DISTANCE OF 35.26 FEET); THENCE RUN SOUTH 00 DEGREES 20 MINUTES 15 SECONDS WEST, A DISTANCE OF 286.22 FEET; THENCE ALONG A CURVE TO THE LEFT, HAVING A RADIUS OF 25.00 FEET, AN ARC LENGTH OF 39.27 FEET, (CHORD BEARS SOUTH 44 DEGREES 39 MINUTES 45 SECONDS EAST, A DISTANCE OF 35.36 FEET); THENCE RUN SOUTH 89 DEGREES 59 MINUTES 45 SECONDS EAST, A DISTANCE OF 115.00 FEET; THENCE RUN SOUTH 00 DEGREES 20 MINUTES 15 SECONDS WEST, A DISTANCE OF 164.62 FEET; THENCE RUN SOUTH 23 DEGREES 20 MINUTES 16 SECONDS EAST, A DISTANCE OF 291.80 FEET; THENCE RUN SOUTH 31 DEGREES 18 MINUTES 51 SECONDS EAST, A DISTANCE OF 138.79 FEET; THENCE RUN SOUTH 89 DEGREES 59 MINUTES 45 SECONDS EAST, A DISTANCE OF 517.00 FEET TO THE POINT OF BEGINNING. TRACT CONTAINS 26.98 ACRES, MORE OR LESS, AND LIES IN SECTION 11, TOWNSHIP 6 SOUTH, RANGE 2 EAST, BALDWIN COUNTY, ALABAMA.

(DESCRIPTION COMPOSED FROM PROBATE RECORDS AND AN ACTUAL FIELD SURVEY).

WE FURTHER STATE THAT WE HAVE SURVEYED AND DIVIDED SUBJECT PROPERTY AT THE REQUEST AND INSTANCE OF THE OWNER THEREOF.

WE FURTHER STATE THIS SURVEY HAS BEEN COMPLETED IN ACCORDANCE WITH THE REQUIREMENTS OF THE STANDARDS OF PRACTICE FOR SURVEYING IN THE STATE OF ALABAMA, EFFECTIVE MAY 3, 2002.

04-16-2018

DEWBERRY | PREBLE-RISH
DAVID E. DIEHL, AL. P.L.S. No. 26014

ALABAMA LICENSED NO.26014 PROFESSIONAL LAND SURVEYOR DAVID E. DIEHL

GENERAL NOTES:
1. FOR THE LOCATION OF ALL UTILITIES, SEE CONSTRUCTION PLANS.
2. STORMWATER DETENTION AREAS ARE NOT THE RESPONSIBILITY OF THE CITY OF FAIRHOPE OR BALDWIN COUNTY TO MAINTAIN BUT WILL BE MAINTAINED BY THE PROPERTY OWNERS ASSOCIATION.
3. ALL UTILITIES WILL BE CONSTRUCTED UNDERGROUND.
4. THERE IS DEDICATED HEREWITH A 15 FOOT UTILITY EASEMENT ON ALL LOT LINES AND COMMON AREAS ADJACENT TO THE RIGHT-OF-WAYS, 7.5' ON EACH SIDE OF ALL REAR LOT LINES, AND 7.5 FOOT UTILITY EASEMENT ON EACH SIDE OF LOT AND COMMON AREA LINES, UNLESS OTHERWISE NOTED.
5. THERE IS DEDICATED HEREWITH A 15 FOOT DRAINAGE EASEMENT (7.5' EACH SIDE) ALONG THE REAR LOT LINES OF ALL LOTS (UNLESS SHOWN OTHERWISE) AND 7.5 FOOT DRAINAGE EASEMENT ALONG ALL SIDE LOT LINES (7.5 FOOT EASEMENT EACH SIDE), WHERE A REAR LOT LINE ABUTS A SIDE LOT LINE, THERE SHALL BE A 7.5' DRAINAGE EASEMENT ON EACH SIDE OF EACH LINE FOR A TOTAL OF 15 FEET.
6. MINIMUM FINISHED FLOOR ELEVATIONS SHALL 24 INCHES ABOVE THE HIGHEST GROUND ELEVATION 5 FEET OUTSIDE OF BUILDING.
7. A PROPERTY OWNERS ASSOCIATION (POA) IS REQUIRED TO BE FORMED. THE POA IS REQUIRED TO MAINTAIN ANY AND ALL STORM WATER FACILITIES AND STRUCTURES LOCATED OUTSIDE OF THE PUBLICLY ACCEPTED RIGHT-OF-WAY.
8. ALL ACCESS STREETS TO ADJACENT PROPERTIES THAT ARE NOT CONNECTED AT THE TIME OF THE IMPROVEMENTS SHALL BE POSTED WITH A STOP SIGN BLANK READING "FUTURE THROUGH STREET". THESE SIGNS SHALL BE POSTED BY THE SUBDIVIDER. 9. THE ONLY ALLOWED USES OF THE WETLAND BUFFER SHALL BE PER THE CITY OF FAIRHOPE SUBDIVISION REGULATIONS ARTICLE V SECTION F 4. STREAM B.

LINE	BEARING	DISTANCE
L1	S00°20'15"W	40.08'
L2	S89°49'05"E	33.00'
L3	S89°57'32"E	47.50'
L4	N40°24'55"E	7.98'

CURVE	RADIUS	ARC LENGTH	CHORD BEARING	CHORD LENGTH
C21	25.00'	10.29'	S37°57'31"W	10.21'
C22	20.00'	62.82'	S00°01'36"W	40.00'
C23	25.00'	39.40'	S44°48'58"E	35.45'
C24	250.00'	103.50'	N11°30'00"W	102.57'
C25	218.85'	22.16'	S20°26'11"E	22.15'
C26	218.85'	68.27'	N38°35'56"E	67.97'
C27	185.00'	83.89'	N14°13'39"W	82.99'
C28	185.00'	59.88'	N39°11'19"W	59.57'
C29	125.00'	87.44'	N69°37'25"W	85.66'
C30	25.00'	39.27'	N44°39'45"W	35.36'
C31	25.00'	10.29'	S78°33'01"W	10.21'
C32	25.00'	39.27'	S44°39'45"E	35.36'
C33	30.00'	47.08'	N45°17'43"E	42.40'
C34	75.00'	52.53'	S69°39'37"E	51.50'
C35	115.00'	31.36'	S41°46'01"E	31.29'
C36	115.00'	68.82'	N16°46'21"W	67.80'
C37	268.85'	112.00'	S11°30'01"E	110.92'
C38	25.00'	43.93'	N27°00'21"E	38.49'
C39	25.00'	39.27'	N44°39'45"W	35.36'
C40	25.00'	39.27'	N45°20'15"E	35.36'
C41	25.00'	39.27'	S45°20'15"W	35.36'
C42	250.00'	73.73'	N81°53'18"E	73.46'
C43	25.00'	36.31'	N64°56'57"W	33.20'
C44	200.00'	41.32'	N17°25'08"W	41.25'
C45	200.00'	41.32'	N05°30'53"W	41.25'
C46	25.00'	39.27'	N45°20'15"E	35.36'
C47	25.00'	39.27'	S44°39'45"E	35.36'
C48	25.00'	39.14'	S45°17'24"E	35.26'
C49	25.00'	39.40'	N44°48'08"W	35.45'
C50	25.00'	39.27'	N45°20'15"E	35.36'
C51	25.00'	10.29'	S78°33'01"W	10.21'
C52	25.00'	39.27'	S45°20'15"W	35.36'
C53	25.00'	39.27'	N44°39'45"W	35.36'
C54	75.00'	30.99'	S11°30'00"E	30.77'
C55	125.00'	39.65'	S08°44'58"E	39.48'
C56	125.00'	12.00'	S02°39'15"E	12.00'
C57	75.00'	41.33'	S39°07'50"E	40.81'
C58	75.00'	45.49'	N72°17'15"W	44.79'
C59	125.00'	81.18'	N44°28'14"W	79.75'
C60	125.00'	53.70'	S37°21'17"E	53.29'
C61	25.00'	39.27'	N44°39'45"W	35.36'
C62	25.00'	39.27'	S45°20'15"W	35.36'
C63	25.00'	39.27'	N44°39'45"W	35.36'
C64	25.00'	28.98'	S31°11'54"W	27.57'
C65	25.00'	39.27'	S44°39'45"E	35.36'
C66	200.00'	45.14'	S83°50'36"W	45.24'
C67	125.00'	9.82'	N25°20'11"W	9.82'
C68	34.00'	53.58'	N44°48'08"W	48.21'
C69	225.00'	92.97'	N11°30'00"W	92.31'
C70	100.00'	41.32'	N11°30'00"W	41.03'
C71	100.00'	115.76'	S56°30'00"E	109.40'
C72	225.00'	110.54'	N78°15'48"E	109.43'
C73	243.00'	100.76'	N11°30'00"W	100.00'
C74	140.00'	121.98'	N24°37'23"W	118.16'
C75	100.00'	69.05'	S69°37'23"E	68.15'
C76	25.00'	25.98'	N32°52'31"W	23.59'
C77	25.00'	28.98'	S33°33'01"W	27.39'

CERTIFICATE OF APPROVAL BY THE E-911 ADDRESSING:
THE UNDERSIGNED, AS AUTHORIZED BY BALDWIN COUNTY E-911 BOARD, HEREBY APPROVES THE ROAD NAMES AS DEPICTED ON THE WITHIN PLAT AND HEREBY APPROVES THE WITHIN PLAT FOR THE RECORDING OF SAME IN THE PROBATE OFFICE OF BALDWIN COUNTY, ALABAMA, THIS DEC 20, 2018.
AUTHORIZED SIGNATURE

CERTIFICATE OF APPROVAL BY CITY OF FAIRHOPE UTILITIES (WATER):
THE UNDERSIGNED, AS AUTHORIZED BY THE CITY OF FAIRHOPE UTILITIES HEREBY APPROVES THE WITHIN PLAT FOR THE RECORDING OF SAME IN THE PROBATE OFFICE OF BALDWIN COUNTY, ALABAMA, THIS 13 DAY OF MAY, 20.18.
AUTHORIZED REPRESENTATIVE

CERTIFICATE OF APPROVAL BY RIVIERA UTILITIES:(ELECTRIC)
THE UNDERSIGNED, AS AUTHORIZED BY RIVIERA UTILITIES HEREBY APPROVES THE WITHIN PLAT FOR THE RECORDING OF SAME IN THE PROBATE OFFICE OF BALDWIN COUNTY, ALABAMA, THIS 26 DAY OF APRIL, 20.18.
AUTHORIZED REPRESENTATIVE

CERTIFICATE OF APPROVAL BY AT&T:(TELEPHONE)
THE UNDERSIGNED, AS AUTHORIZED BY AT&T HEREBY APPROVES THE WITHIN PLAT FOR THE RECORDING OF SAME IN THE PROBATE OFFICE OF BALDWIN COUNTY, ALABAMA, THIS 26 DAY OF APRIL, 20.18.
AUTHORIZED REPRESENTATIVE

CERTIFICATE OF APPROVAL BY BALDWIN COUNTY SEWER SERVICE:(SEWER)
THE UNDERSIGNED, AS AUTHORIZED BY BALDWIN COUNTY SEWER SERVICE, HEREBY APPROVES THE WITHIN PLAT FOR THE RECORDING OF SAME IN THE PROBATE OFFICE OF BALDWIN COUNTY, ALABAMA, THIS 26th DAY OF April, 20.18.
BCSS (SEWER) NOT
AUTHORIZED REPRESENTATIVE

CERTIFICATE OF APPROVAL BY THE FAIRHOPE PLANNING COMMISSION
THIS PLAT HAS BEEN SUBMITTED TO AND CONSIDERED BY THE CITY PLANNING COMMISSION OF FAIRHOPE, ALABAMA, AND IS APPROVED BY SUCH COMMISSION.
THE CITY OF FAIRHOPE PLANNING COMMISSION
BY: DATE: 5/21/18

CERTIFICATE OF APPROVAL BY THE COUNTY ENGINEER
THE UNDERSIGNED, AS COUNTY ENGINEER OF BALDWIN COUNTY, ALABAMA, HEREBY APPROVES THE WITHIN PLAT FOR THE RECORDING OF SAME IN THE PROBATE OFFICE OF BALDWIN COUNTY, ALABAMA.
DATED THIS 21 DAY OF May, 20.18
COUNTY ENGINEER

ENGINEER'S CERTIFICATE
I, JASON H. ESTES, A LICENSED PROFESSIONAL ENGINEER IN THE STATE OF ALABAMA, LICENSE NO. 22714, HEREBY CERTIFY THAT I HAVE DESIGNED THE IMPROVEMENTS FOR THIS DEVELOPMENT IN CONFORMITY WITH APPLICABLE CODES AND LAWS AND WITH THE PRINCIPLES OF GOOD ENGINEERING PRACTICE INCLUDING THE DRAINAGE DESIGN REQUIREMENTS OF THE FAIRHOPE SUBDIVISION REGULATIONS. I FURTHER CERTIFY THAT I HAVE PROVIDED OVERSIGHT OF THE CONSTRUCTION TO MY DESIGN, AND THAT TO THE BEST OF MY KNOWLEDGE AND BELIEF, THE "AS-BUILTS PROVIDED TO THE CITY OF FAIRHOPE ARE A TRUE AND ACCURATE REPRESENTATION OF THE IMPROVEMENTS AS INSTALLED AND THAT SAID IMPROVEMENTS ARE HEREBY RECOMMENDED FOR ACCEPTANCE BY THE CITY OF FAIRHOPE, ALABAMA.
JASON H. ESTES, ENGINEER DATE: 4-17-18
DESCRIPTION:
THE VERANDAS, PHASE TWO - AS-BUILT PLANS, WHICH ARE CERTIFIED, CONSIST OF PAGES 1 THRU 15 (EACH OF WHICH BEARS MY SEAL AND SIGNATURE.

CERTIFICATE OF LEASEHOLD OWNERSHIP
I, THE UNDERSIGNED, OWNER OF THE VERANDAS, LLC, AN ALABAMA LIMITED LIABILITY CORPORATION, AS PROPRIETORES, HAVE CAUSED THE LAND EMBRACED IN THE WITHIN PLAT TO BE SURVEYED, LAID OUT AND PLATTED TO BE KNOWN AS THE VERANDAS PHASE TWO, BALDWIN COUNTY, ALABAMA, AND THAT THE STREETS AND EASEMENTS, AS SHOWN ON SAID PLAT, ARE HEREBY DEDICATED TO THE USE OF THE PUBLIC.
SIGNED AND SEALED IN THE PRESENCE OF:
Albert Cook, III
PRINT NAME SIGNATURE
WITNESS SIGNATURE

CERTIFICATE OF NOTARY PUBLIC:
STATE OF ALABAMA
COUNTY OF BALDWIN
I, M. Susan Adams, NOTARY PUBLIC IN AND FOR SAID COUNTY, IN SAID STATE, HEREBY CERTIFY THAT THE ABOVE, WHOSE NAME AS Albert Cook, III OF THE LANDS PLATTED HEREON IS SIGNED TO THE FOREGOING INSTRUMENT, AND WHO IS KNOWN TO ME, ACKNOWLEDGED BEFORE ME ON THIS DAY THAT, BEING INFORMED OF THE CONTENT OF THE INSTRUMENT, AND AS SUCH OFFICER AND WITH FULL AUTHORITY, EXECUTED THE SAME VOLUNTARILY.
GIVEN UNDER MY HAND AND OFFICIAL SEAL THE 24th DAY OF April, 2018.
M. Susan Adams 11-23-19
NOTARY PUBLIC MY COMMISSION EXPIRES

NOTE:
THE VERANDAS, LLC IS RECORDING THIS PLAT OF THE VERANDAS, A SUBDIVISION AND HAS DESIGNATED CERTAIN AREAS OF LAND AS COMMON AREA INTENDED FOR THE PRIVATE USE OF THE LOT OWNERS IN THE VERANDAS, A SUBDIVISION.
THE COMMON AREA IS NOT DEDICATED, DONATED NOR GIVEN FOR USE BY THE GENERAL PUBLIC BUT SHALL BE CONVEYED TO THE VERANDAS PROPERTY OWNERS' ASSOCIATION, INC., FOR THE COMMON USE AND PRIVATE ENJOYMENT OF THE LOT OWNERS IN THE VERANDAS, A SUBDIVISION AS MORE FULLY PROVIDED IN THE DECLARATION OF COVENANTS, CONDITIONS AND RESTRICTIONS APPLICABLE TO THE VERANDAS, A SUBDIVISION. THIS PLAT IS SUBJECT TO THE TERMS, CONDITIONS AND PROVISIONS OF THE DECLARATION.

CERTIFICATE OF OWNERSHIP
WE, FAIRHOPE SINGLE TAX CORPORATION, AN ALABAMA CORPORATION, HEREBY STATE THAT WE ARE THE OWNERS OF THE LANDS DESCRIBED HEREON AND DO HEREBY DEDICATE ALL ROADS, STREETS, ALLEYWAYS AND EASEMENTS SHOWN ON THIS PLAT TO THE PUBLIC.
WE Lee Townsend AND C. Michael Arnold WHOSE NAMES AS PRESIDENT AND SECRETARY HAVE CAUSED THE SAME TO BE SURVEYED AND SUBDIVIDED AS INDICATED HEREON, FOR THE USES AND PURPOSES HEREIN SET FORTH AND DO HEREBY ACKNOWLEDGE AND ADOPT THE SAME UNDER THE DESIGN AND TITLE HEREON INDICATED.
DATED THIS THE 8th DAY OF May, 2018
FAIRHOPE SINGLE TAX CORPORATION,
AN ALABAMA CORPORATION
BY: AS ITS PRESIDENT
ATTEST: AS ITS SECRETARY

THE VERANDAS PHASE TWO

MARCH 8, 2018 - SHEET 1 OF 1

BOUNDARY SURVEY AND PLAT OF SUBDIVISION

DESIGN	DED	DRAWN	DED	CHKD.	MSP
ENG	JL	SURVEYOR	DED	PROJ MGR	MSP
				SCALE	1"=100'
				PROJ. NO.	50086218
				FILE	50086218FINAL
				SHEET	1 OF 1

Dewberry
CONSULTING ENGINEERS & SURVEYORS
CIVIL - SURVEYING - SITE PLANNING
2949 Bellamon Ave Daphne, AL 36526
251-990-9950 Fax 251-990-9951 info@preble-rish.net